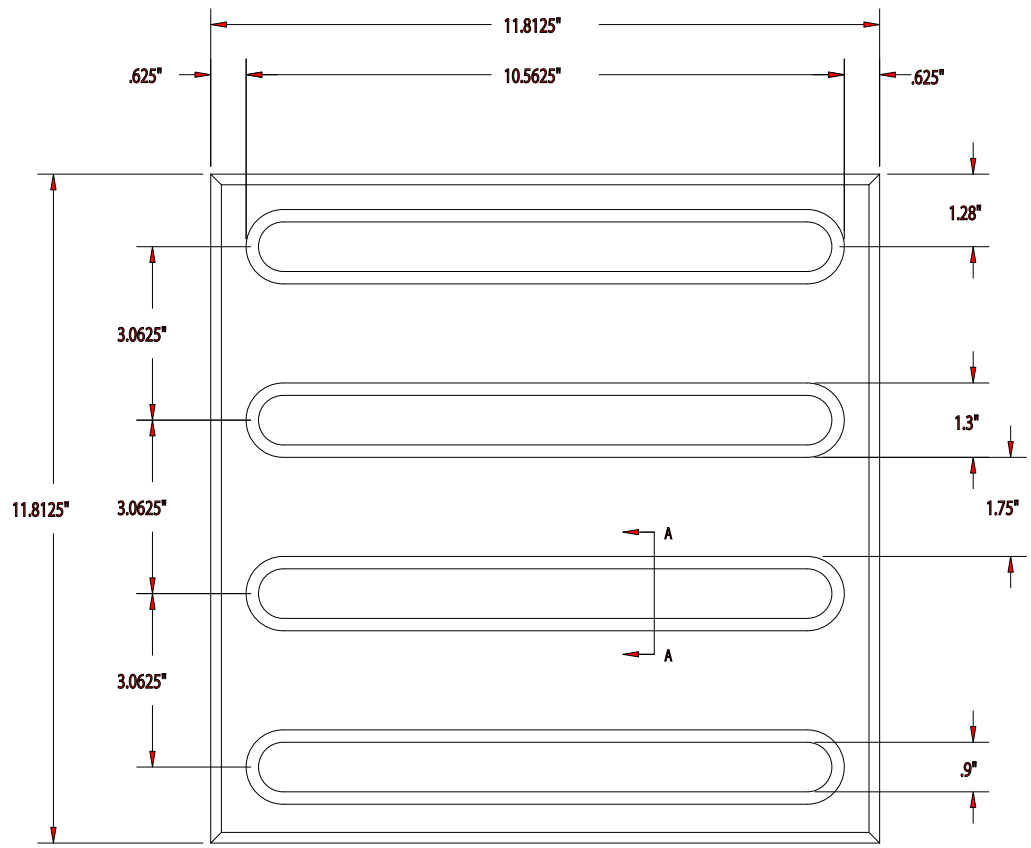

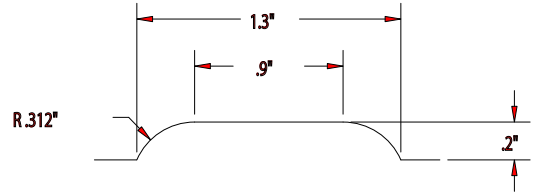

SECTION A-A

REVISIONS		
NO.	DATE	BY
1	3/16/05	TAS
2		
3		
4		

WAUSAU TILE

P.O. BOX 1520 WAUSAU, WI 54401 715/359-3121

PRECAST PRODUCTS

DRAWING ADA BAR PAVER 12"	
DRAWN BY KBT	SCALE NTS
DATE 9/11/02	DRAWING NO. PAGE 1 OF 1